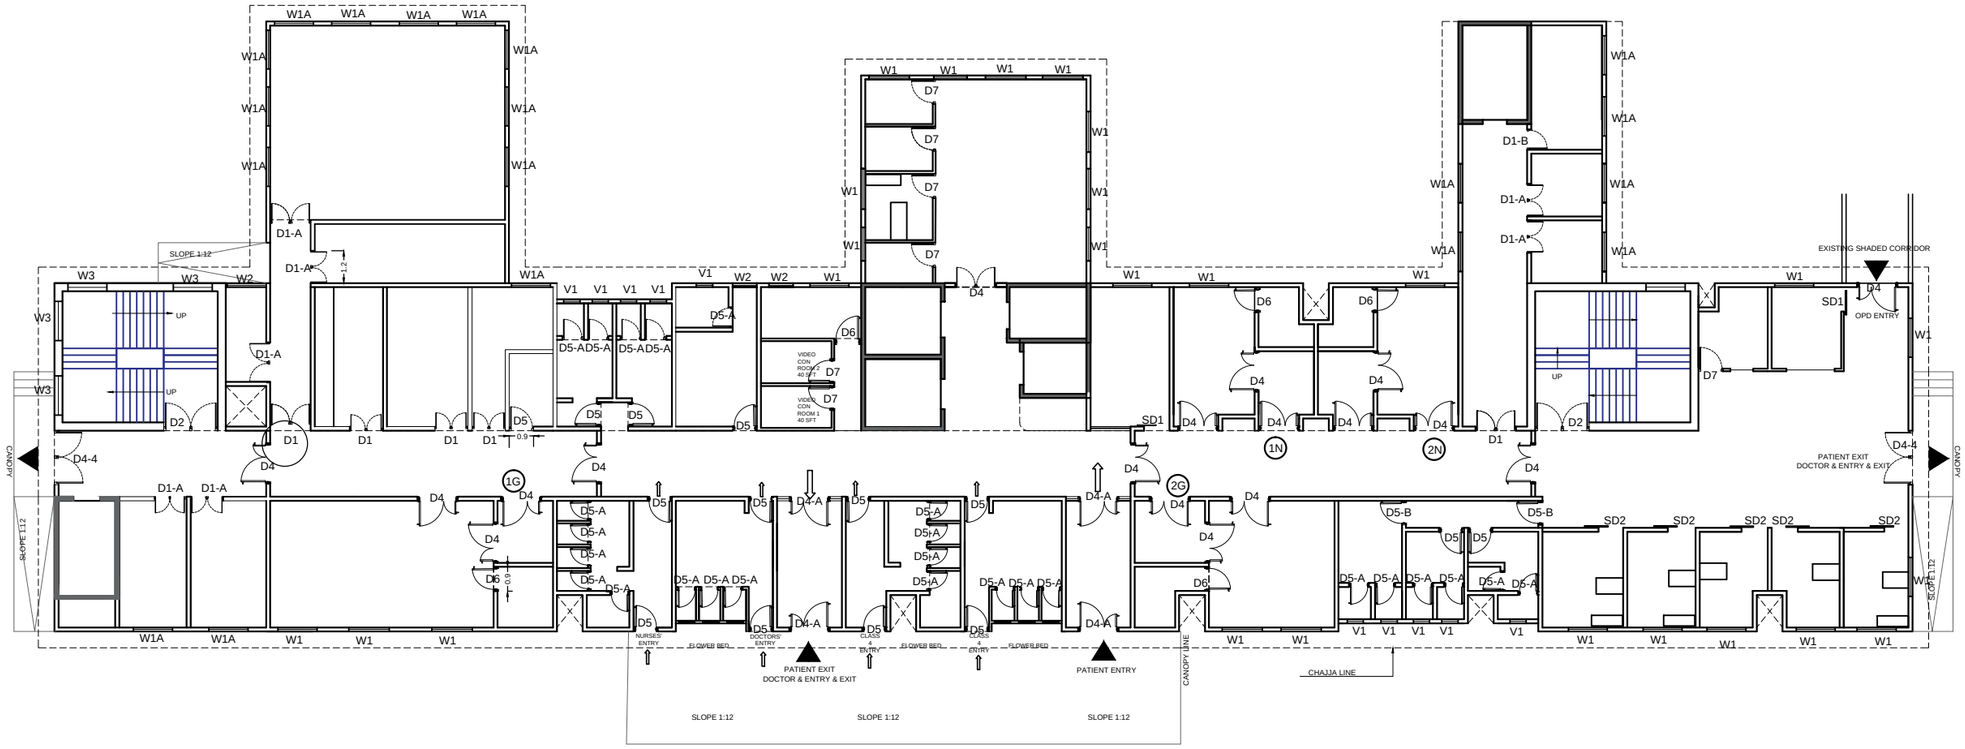

GROUND FLOOR PLAN

DRAWING TITLE:–	
DRAWN BY:	SONAL
CHECKED BY:	
APPROVED BY:	G.P.R
SCALE:	NTS
DRG.NO:- FCEL/1252/19-20/KBN15/AR010	R0

CLIENT:– MUNICIPAL CORPORATION OF GREATER MUMBAI

PROJECT:–
PROPOSED CONSTRUCTION OF ISOLATION WARD FOR CORONA VIRUS AT KASTURBA HOSPITAL IN E WARD

ARCHITECT/STRUCTURAL CONSULTANT:–
FEMSTRUCT
CONSULTING ENGINEERS LLP.
A1,304 KALPAK ESTATE,S.M.MARG,
WADALA (EAST),MUMBAI (400 037)
E-MAIL:-femstruct@gmail.com
MOB. :-+91 9766447704

RELEASED FOR:
- ☐ CONCEPT
- ☐ SCHEMATIC
- ☐ ADVANCE COPY
- ☐ APPROVAL
- ☐ CONSTRUCTION
- ■ TENDER

REV.	DESCRIPTION	DATE	BY	CHD.	APRD.

REVISION SCHEDULE

SIZE-A2