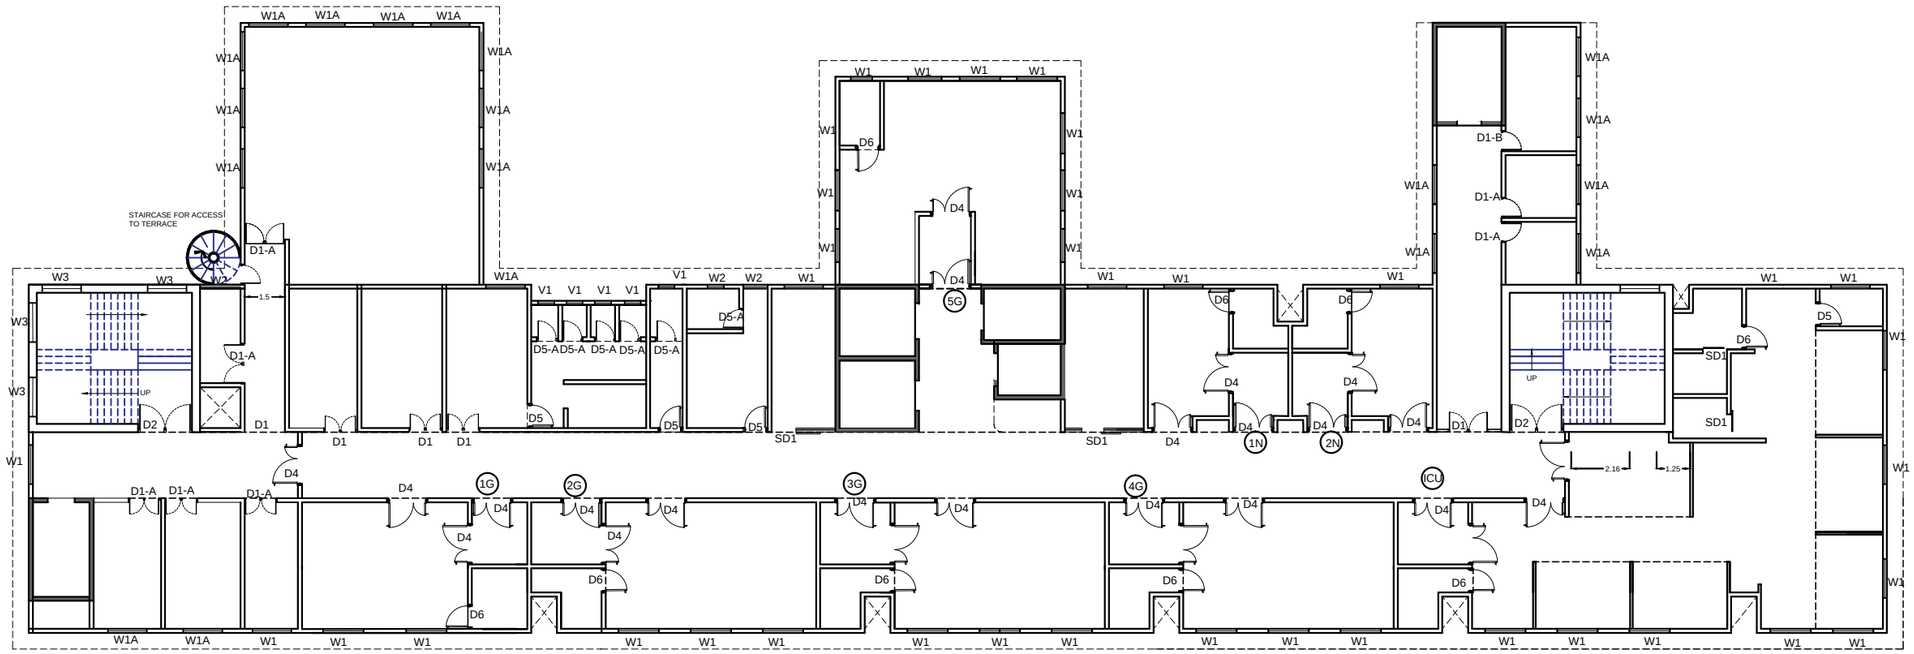

SECOND FLOOR PLAN

DRAWING TITLE:–			
DRAWN BY:	SONAL		
CHECKED BY:			
APPROVED BY:	G.P.R		
SCALE:	NTS		
DRG.NO:- FCEL/1252/19-20/KBN15/AR012		R0	

CLIENT:– MUNICIPAL CORPORATION OF GREATER MUMBAI

PROJECT:– PROPOSED CONSTRUCTION OF ISOLATION WARD FOR CORONA VIRUS AT KASTURBA HOSPITAL IN E WARD

ARCHITECT/STRUCTURAL CONSULTANT:–
FEMSTRUCT
CONSULTING ENGINEERS LLP.
A1,304 KALPAK ESTATE,S.M.MARG,
WADALA (EAST),MUMBAI (400 037)
E-MAIL:-femstruct@gmail.com
MOB. :-+91 9766447704

RELEASED FOR:
- [ ] CONCEPT
- [ ] SCHEMATIC
- [ ] ADVANCE COPY
- [ ] APPROVAL
- [ ] CONSTRUCTION
- [x] TENDER

REV.	DESCRIPTION	DATE	BY	CHD.	APRD.

REVISION SCHEDULE

SIZE-A2